Cherry Log Survey Co.
Joel Jordan GA RLS #2430
218 SPRING STREET P.O. BOX 755
Ellijay, Georgia 30540
Phone (706) 635-5577 FAX (706) 635-5597

The field data upon which this plat is based has a closure precision of one in 5006' feet and angular error of 05" per angle point, and was adjusted using NONE.

This plat has been calculated for closure and is found to be accurate within one foot in 50,000'+ feet.
Field work was done using TopGun C-100 TOTAL STATION

Plat subject to all Easements & right of ways.

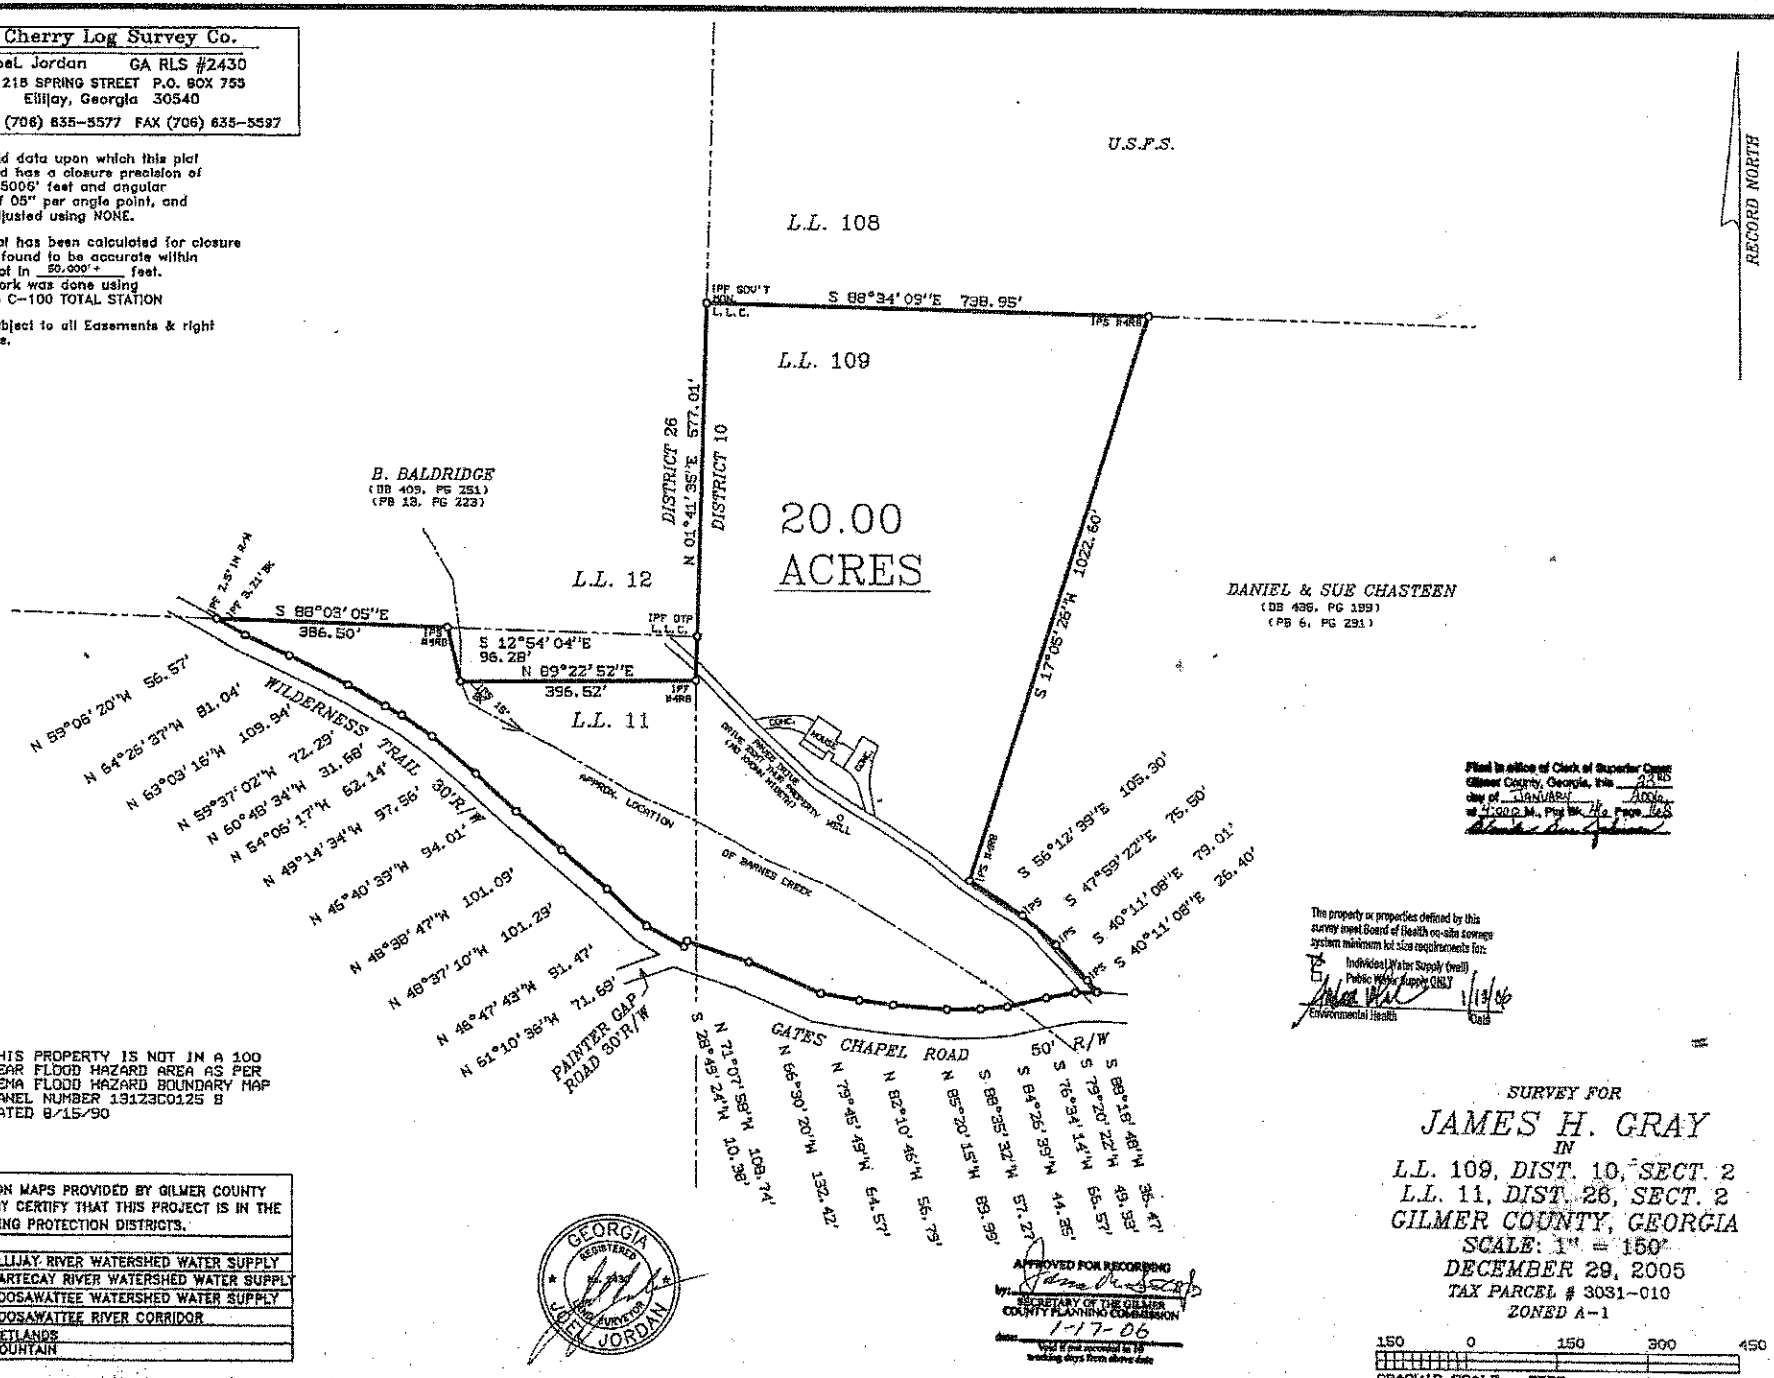

NOTE:
THIS PROPERTY IS NOT IN A 100 YEAR FLOOD HAZARD AREA AS PER FEMA FLOOD HAZARD BOUNDARY MAP PANEL NUMBER 13123C0125 B DATED 9/15/90

BASED ON MAPS PROVIDED BY GILMER COUNTY I HEREBY CERTIFY THAT THIS PROJECT IS IN THE FOLLOWING PROTECTION DISTRICTS.

YES	NO	
	X	ELLIJAY RIVER WATERSHED WATER SUPPLY
	X	CARTECAY RIVER WATERSHED WATER SUPPLY
X		COOSAWATTEE WATERSHED WATER SUPPLY
	X	COOSAWATTEE RIVER CORRIDOR
	X	WETLANDS
	X	MOUNTAIN

GEORGIA REGISTERED 2430 LAND SURVEYOR JOEL JORDAN

Filed in office of Clerk of Superior Court Gilmer County, Georgia, this 23 day of JANUARY 2006 at 4:00 P.M., Plat Bk. 16 Page 165

The property or properties defined by this survey meet Board of Health on-site sewage system minimum lot size requirements for:
Individual Water Supply (well)
Public Water Supply ONLY
Environmental Health 1/13/06 Date

APPROVED FOR RECORDING
by: SECRETARY OF THE GILMER COUNTY PLANNING COMMISSION
1-17-06
Void if not recorded in 18 working days from above date

SURVEY FOR
JAMES H. GRAY
IN
L.L. 109, DIST. 10, SECT. 2
L.L. 11, DIST. 26, SECT. 2
GILMER COUNTY, GEORGIA
SCALE: 1" = 150'
DECEMBER 29, 2005
TAX PARCEL # 3031-010
ZONED A-1

150 0 150 300 450
GRAPHIC SCALE - FEET

JN 6416

https://search.gsccca.org/Imaging/HTML5Viewer.aspx?id=20810928&key1=46&key2=162&county=61&countyname=GILMER&userid=605062&appid=28 1/2